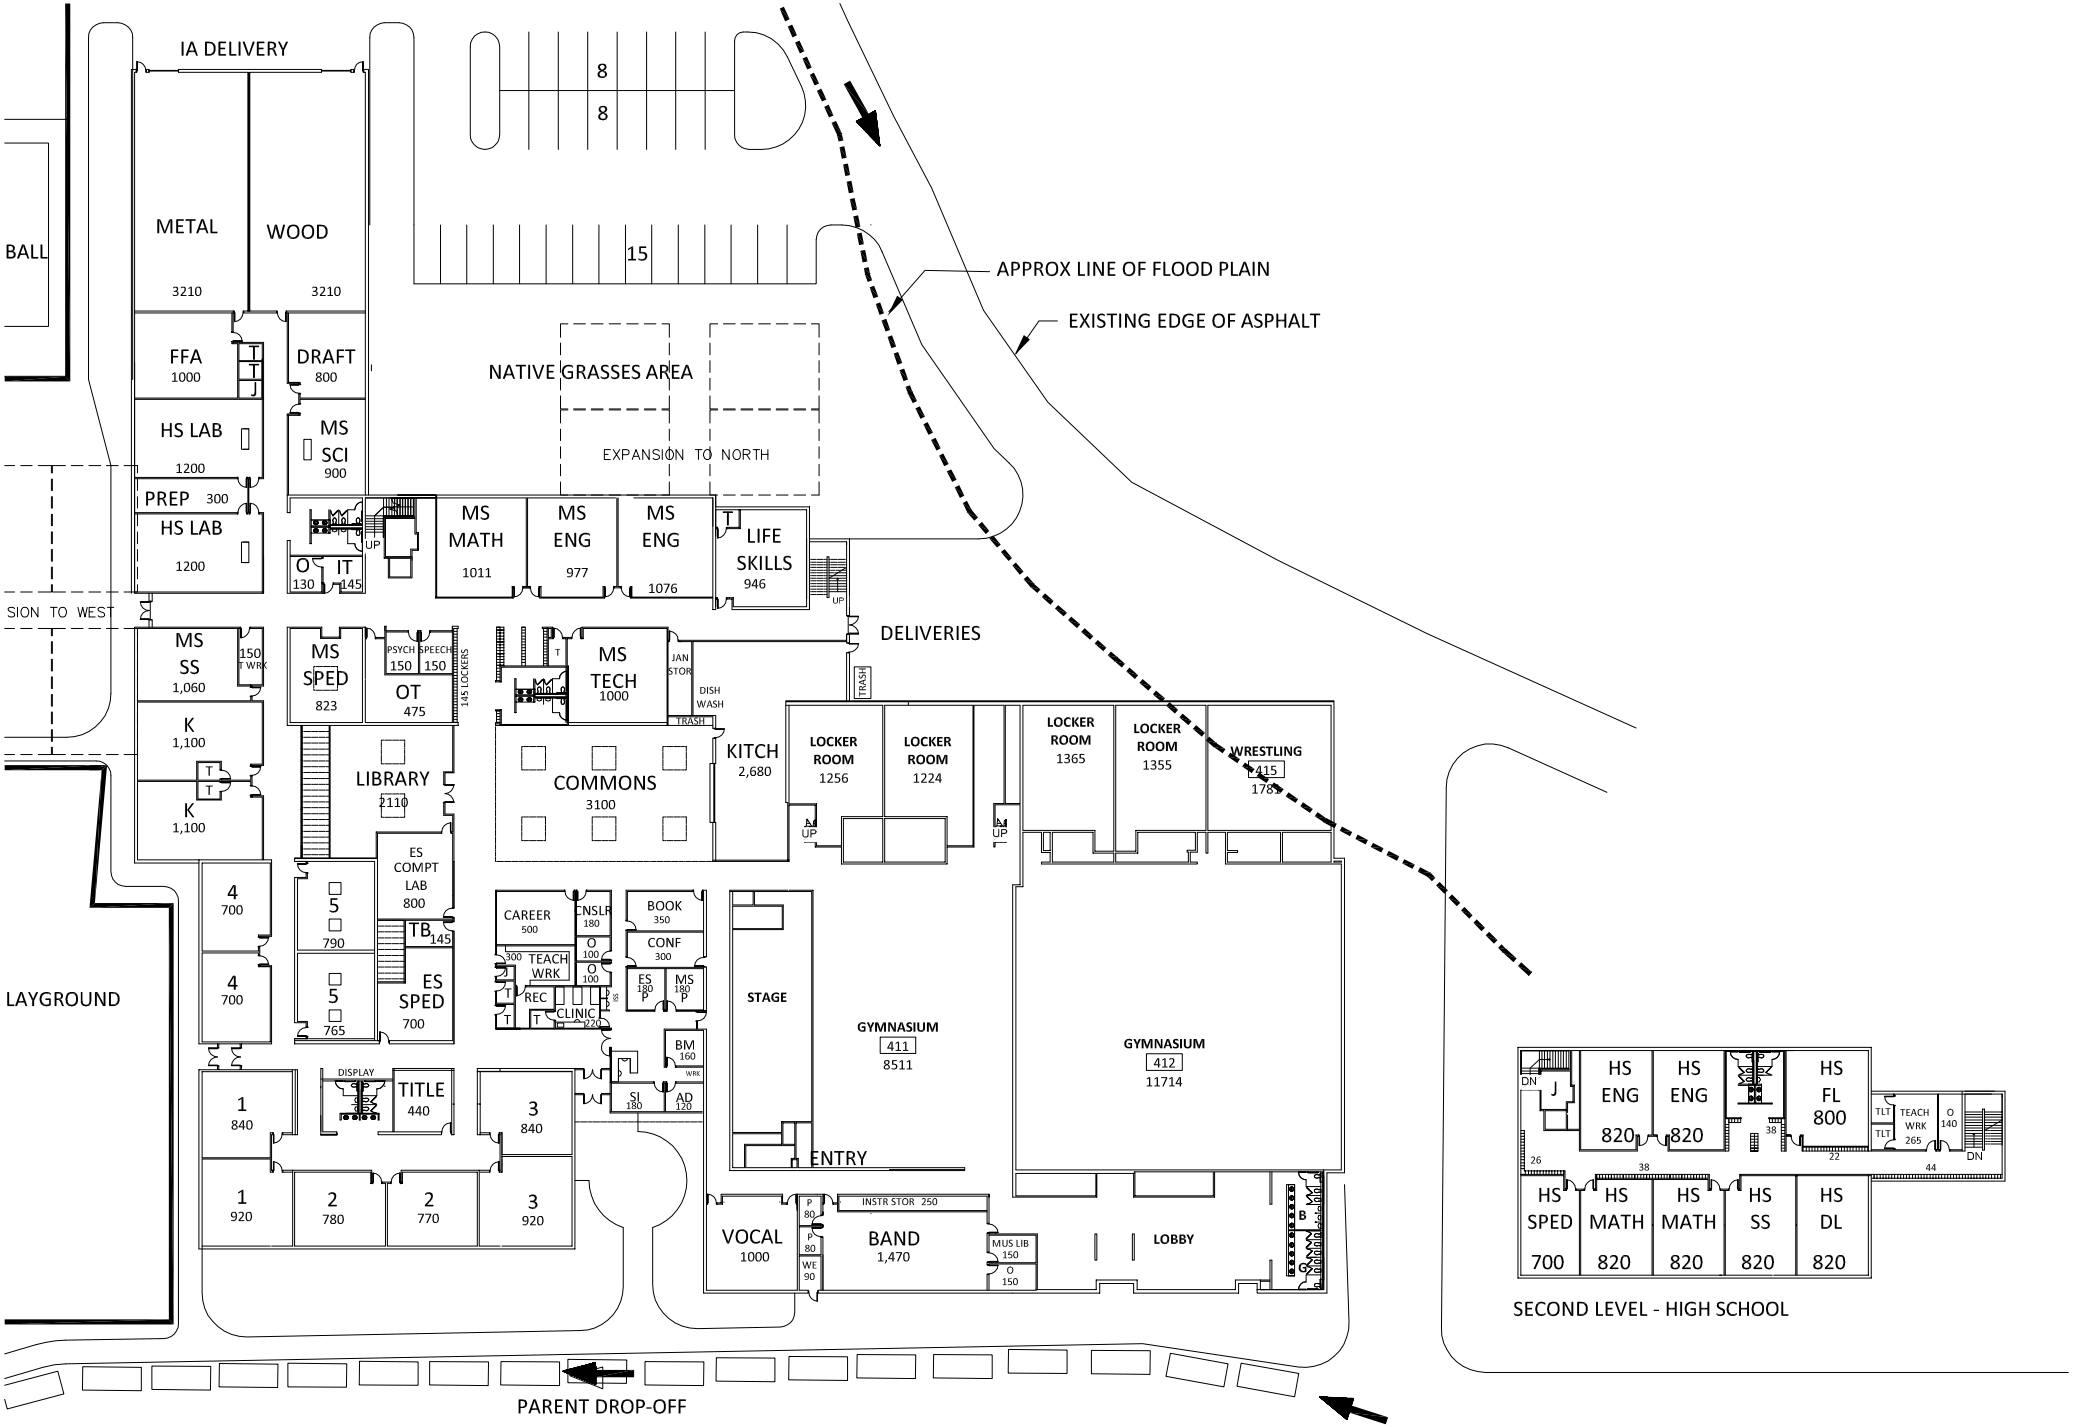
IA DELIVERY
METAL
3210
WOOD
3210
BALL
FFA
1000
DRAFT
800
HS LAB
1200
MS SCI
900
PREP 300
HS LAB
1200
O 130
IT 145
UP
MS MATH
1011
MS ENG
977
MS ENG
1076
LIFE SKILLS
946
8
8
15
NATIVE GRASSES AREA
EXPANSION TO NORTH
APPROX LINE OF FLOOD PLAIN
EXISTING EDGE OF ASPHALT
SION TO WEST
DELIVERIES
MS SS
1,060
150 T WRK
MS SPED
823
PSYCH 150
SPEECH 150
OT
475
145 LOCKERS
MS TECH
1000
JAN STOR
DISH WASH
TRASH
K
1,100
K
1,100
LIBRARY
2110
COMMONS
3100
KITCH
2,680
LOCKER ROOM
1256
LOCKER ROOM
1224
LOCKER ROOM
1365
LOCKER ROOM
1355
WRESTLING
415
178
ES COMPT LAB
800
TB 145
4
700
4
700
5
790
5
765
ES SPED
700
CAREER
500
CNSLR
180
BOOK
350
CONF
300
TEACH WRK
REC
CLINIC
ES 180 P
MS 180 P
BM
160
SI
180
AD
120
STAGE
GYMNASIUM
411
8511
GYMNASIUM
412
11714
LAYGROUND
DISPLAY
TITLE
440
1
840
3
840
1
920
2
780
2
770
3
920
ENTRY
VOCAL
1000
P 80
P 80
WE 90
INSTR STOR 250
BAND
1,470
MUS LIB 150
O 150
LOBBY
PARENT DROP-OFF
HS ENG
820
HS ENG
820
HS FL
800
TLT
TLT
TEACH WRK
265
O 140
DN
J
HS SPED
700
HS MATH
820
HS MATH
820
HS SS
820
HS DL
820
SECOND LEVEL - HIGH SCHOOL